




Consultant
Address
Address
Address
Phone

[illegible]


Plans and Schedules

Project Number	Project Number
Date	Issue Date
Drawn By	Author
Checked By	Checker
A101	
Scale	As indicated

5/20/2020 7:20:59 PM

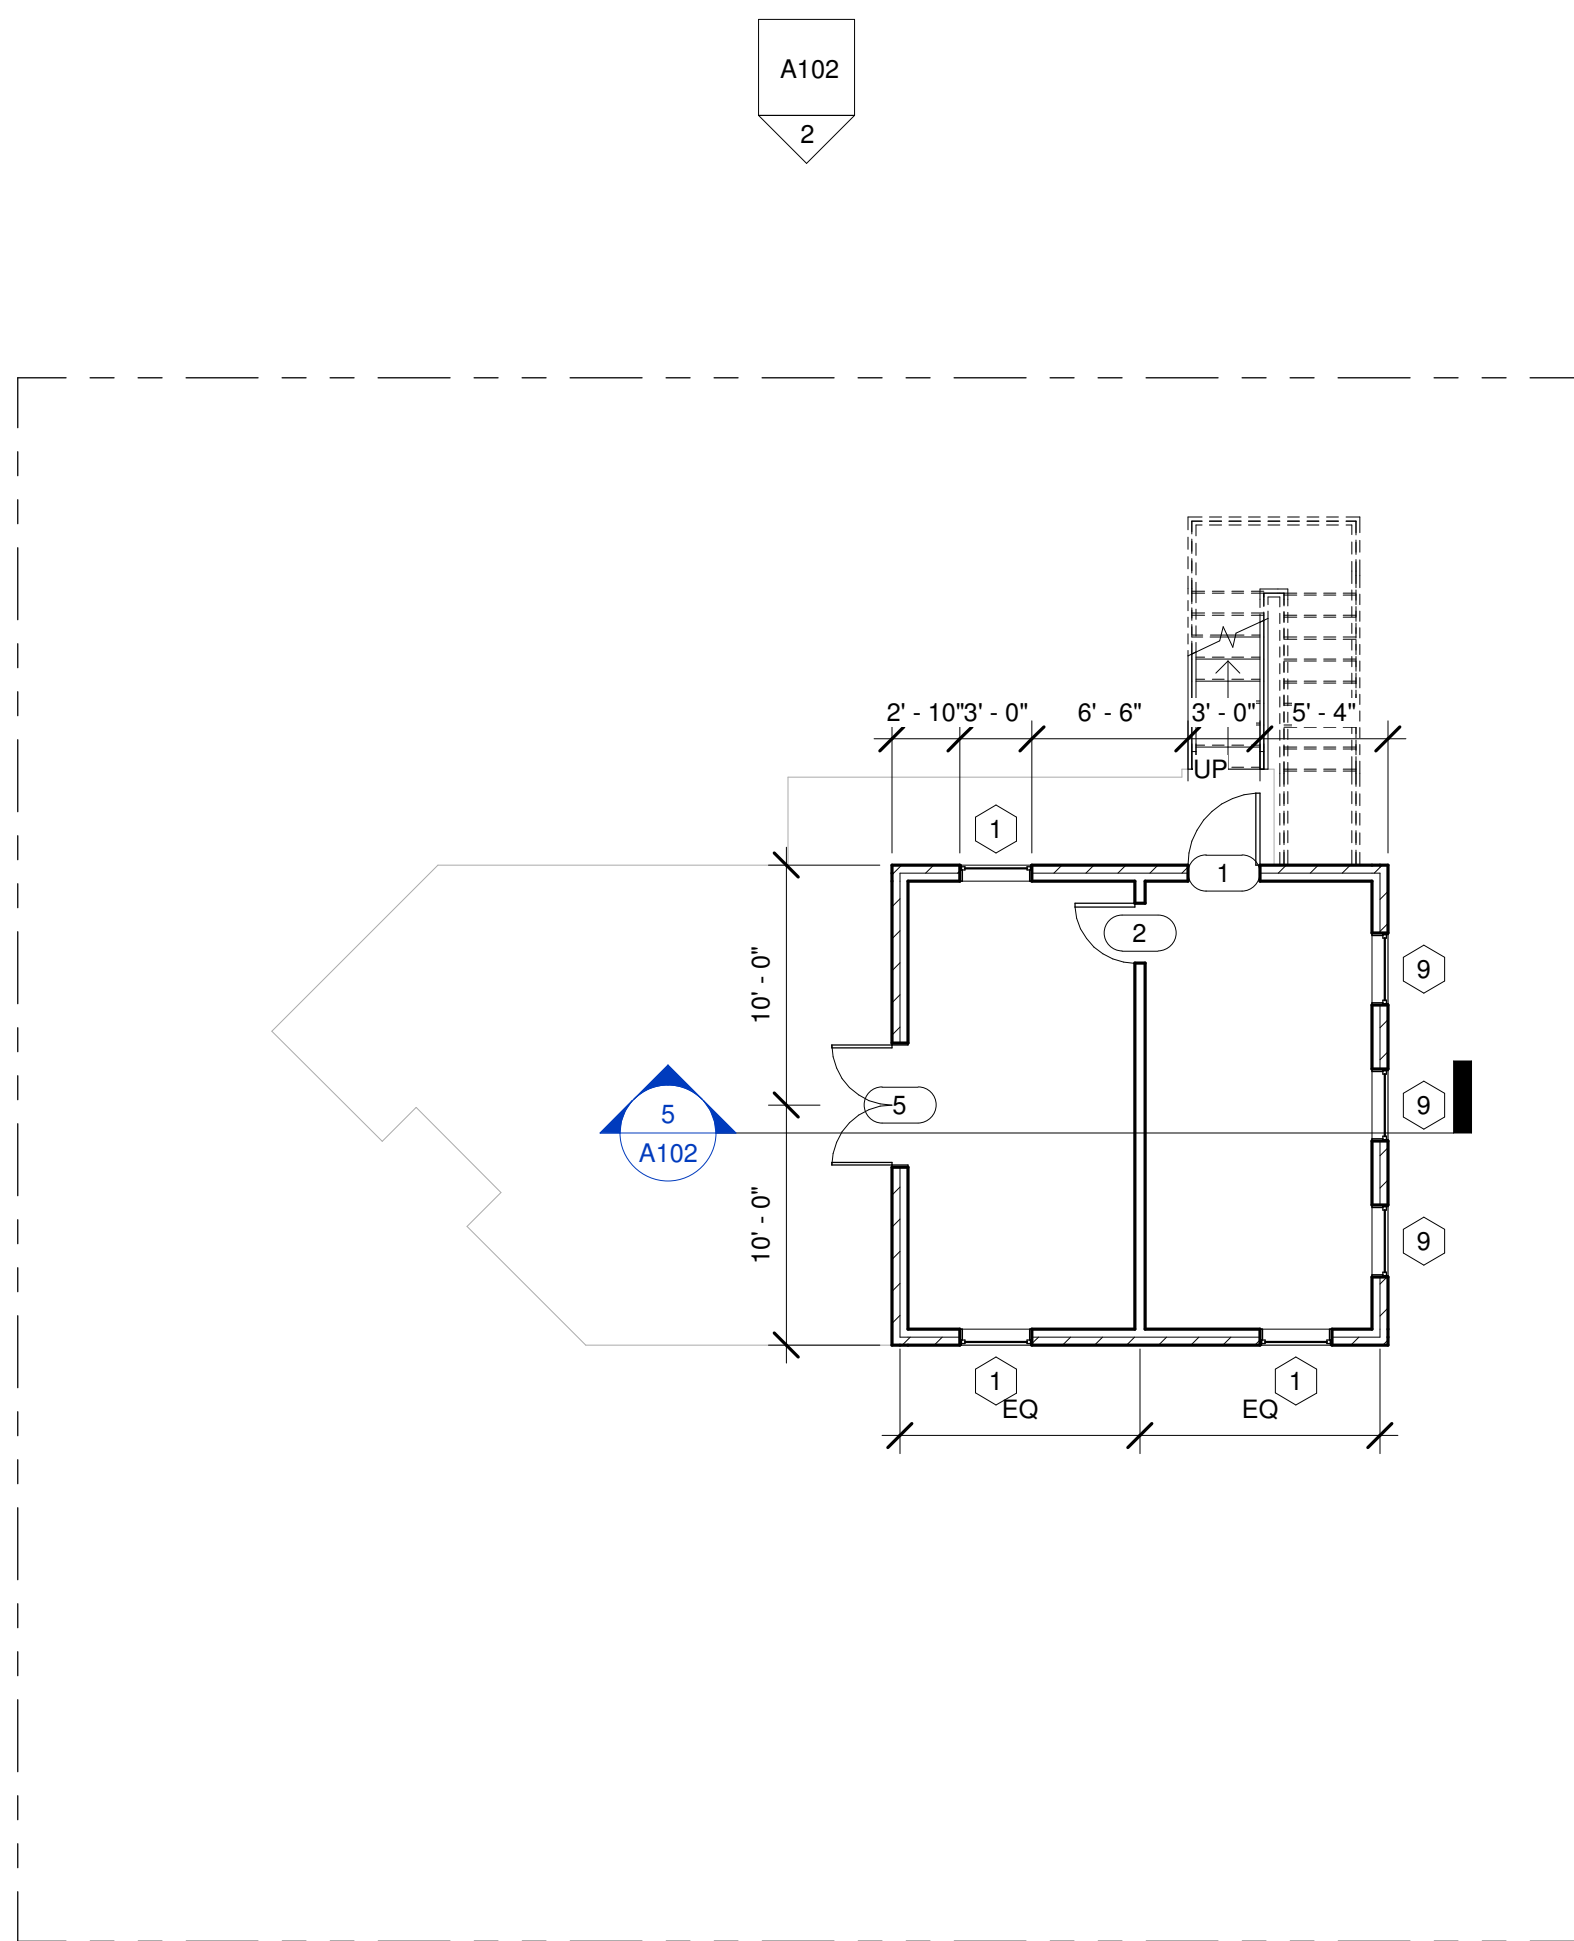


① Level 1
1/8" = 1'-0"

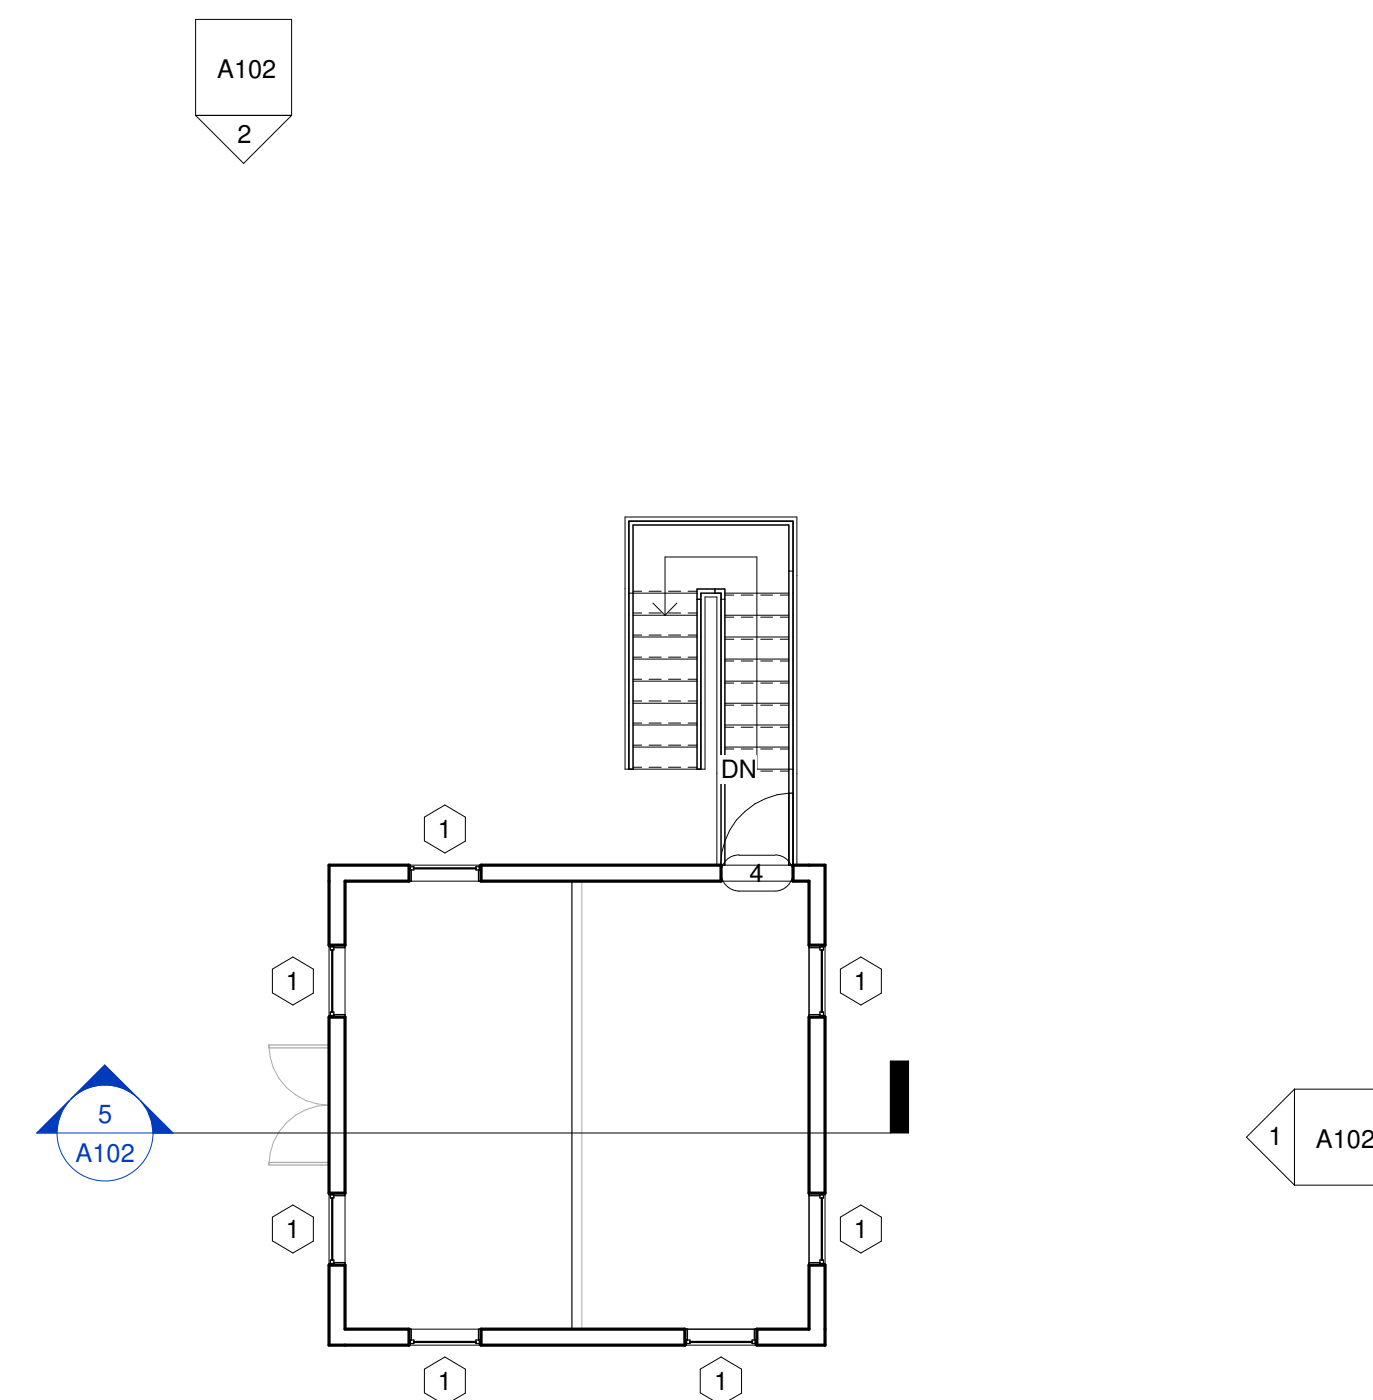

② Level 2
1/8" = 1'-0"



③ Roof
1/8" = 1'-0"

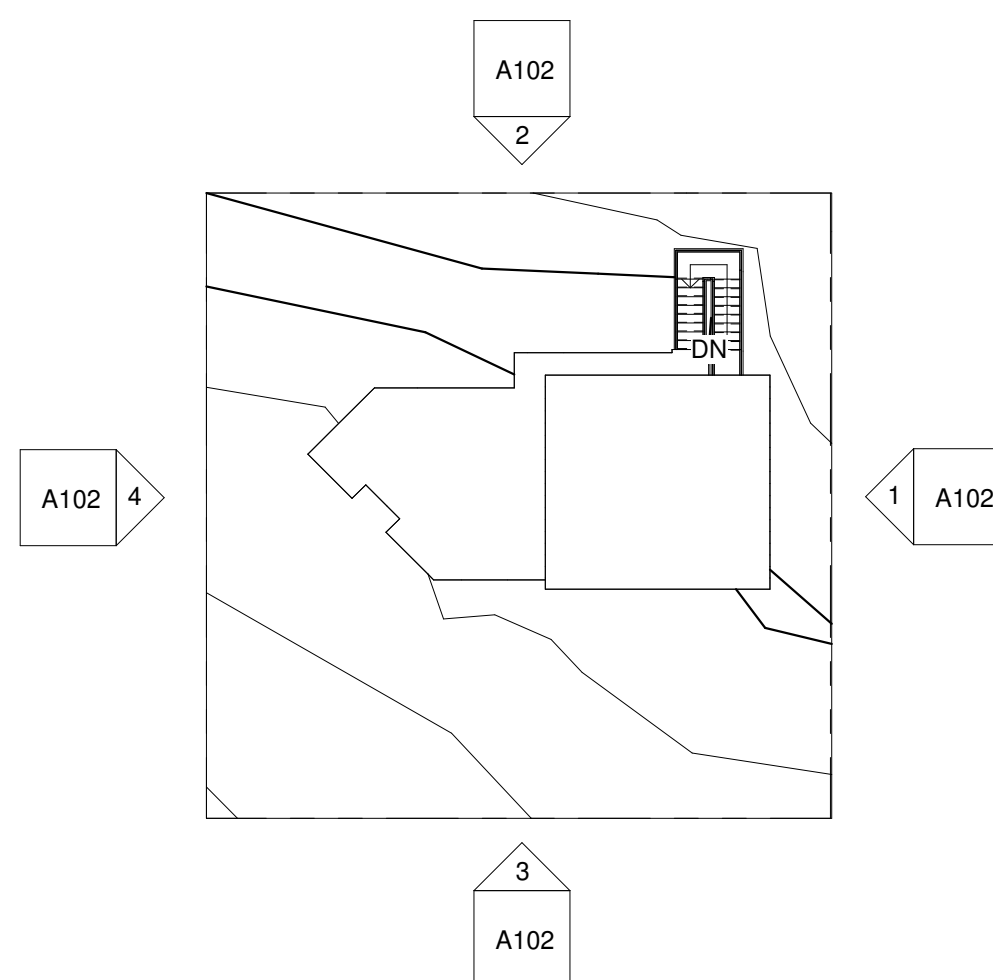

④ Site
1" = 20'-0"

Door Schedule					
Mark	Level	Width	Height	Family and Type	Comments
1	Level 1	3' - 0"	7' - 0"	Single-Flus h: 36" x 84"	
2	Level 1	2' - 6"	6' - 8"	Single-Flus h: 30" x 80"	
5	Level 1	5' - 0"	6' - 8"	Door-Exteri or-Double- Full Glass-Woo d Clad: 60" x 80"	
4	Level 2	3' - 0"	7' - 0"	Single-Flus h: 36" x 84"	

Window Schedule					
Type Mark	Level	Family and Type	Width	Height	Count
Level 1					
1	Level 1	Fixed: 36" x 48"	3' - 0"	4' - 0"	3
9	Level 1	Fixed: 36" x 72"	3' - 0"	6' - 0"	3
Level 2					
1	Level 2	Fixed: 36" x 48"	3' - 0"	4' - 0"	7
Grand total: 13					

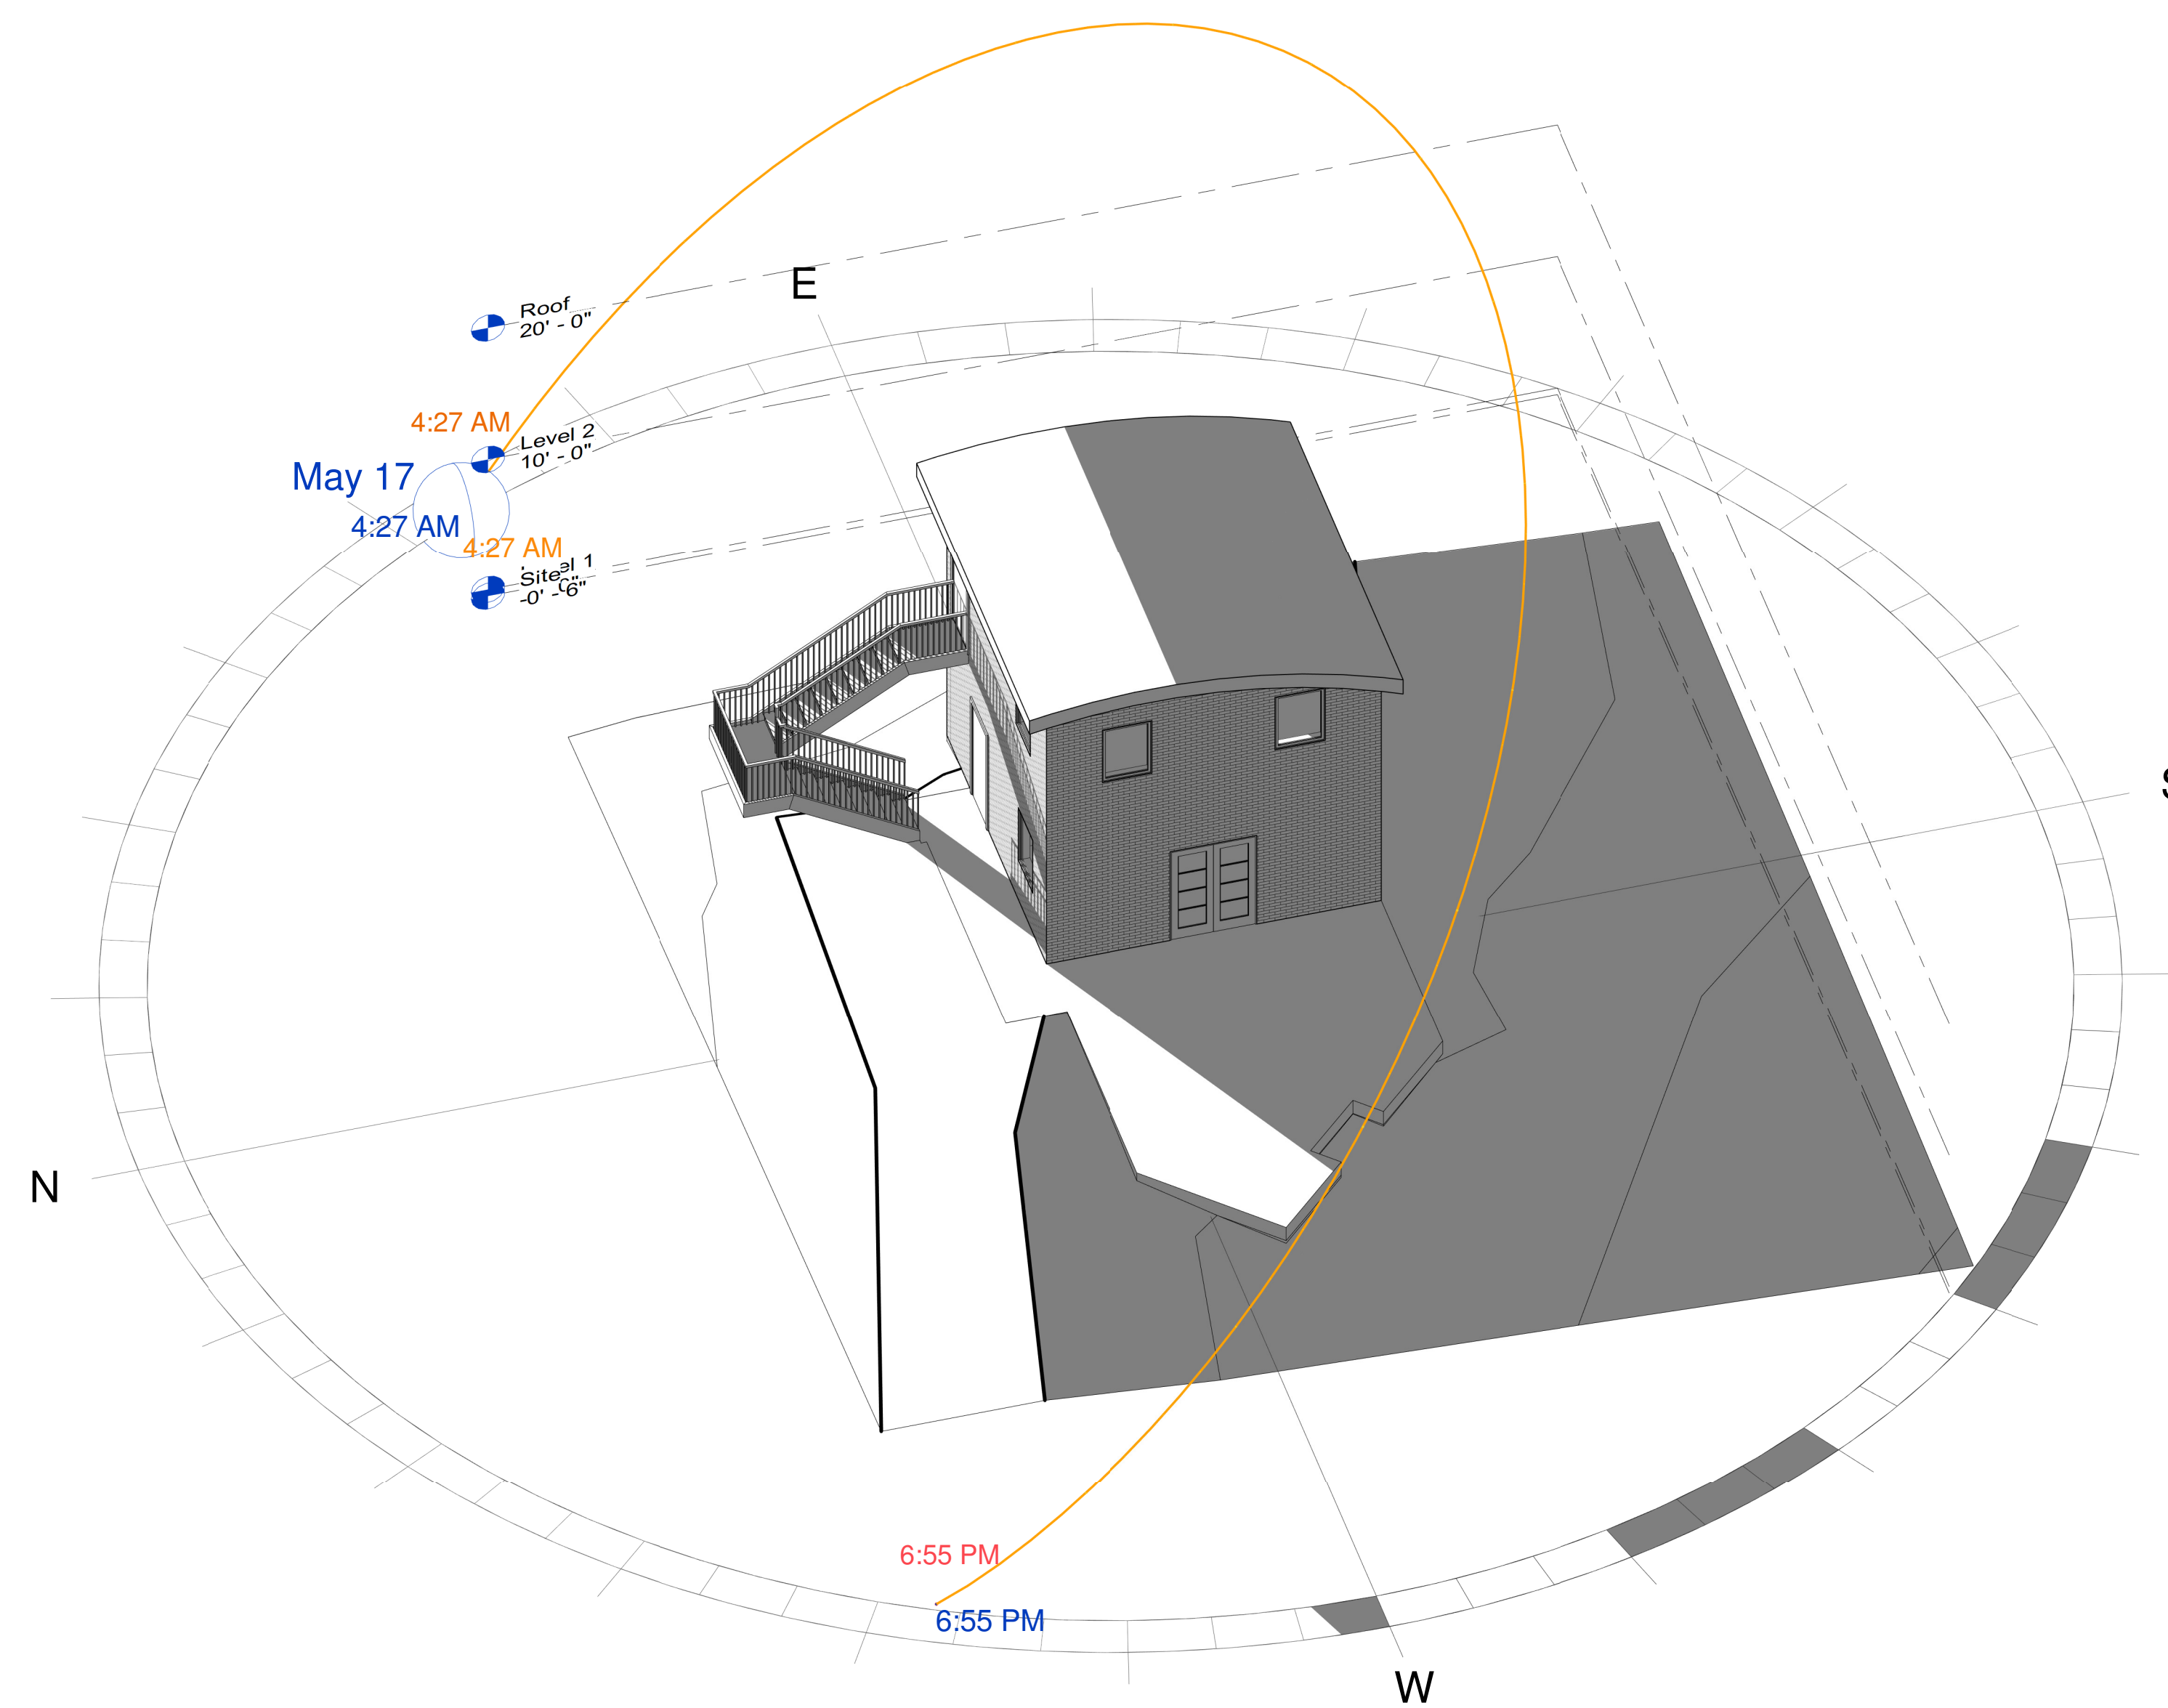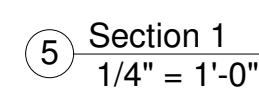

⑥ {3D}



Consultant
Address
Address
Address
Phone

Consultant
Address
Address
Address
Phone

Consultant
Address
Address
Address
Phone

Consultant
Address
Address
Address
Phone

Consultant
Address
Address
Address
Phone

[illegible]

Owner

Pavilion

Elevations, Sections and 3D

Project Number	Project Number
Date	Issue Date
Drawn By	Author
Checked By	Checke

A102

Scale	As indicated
-------	--------------